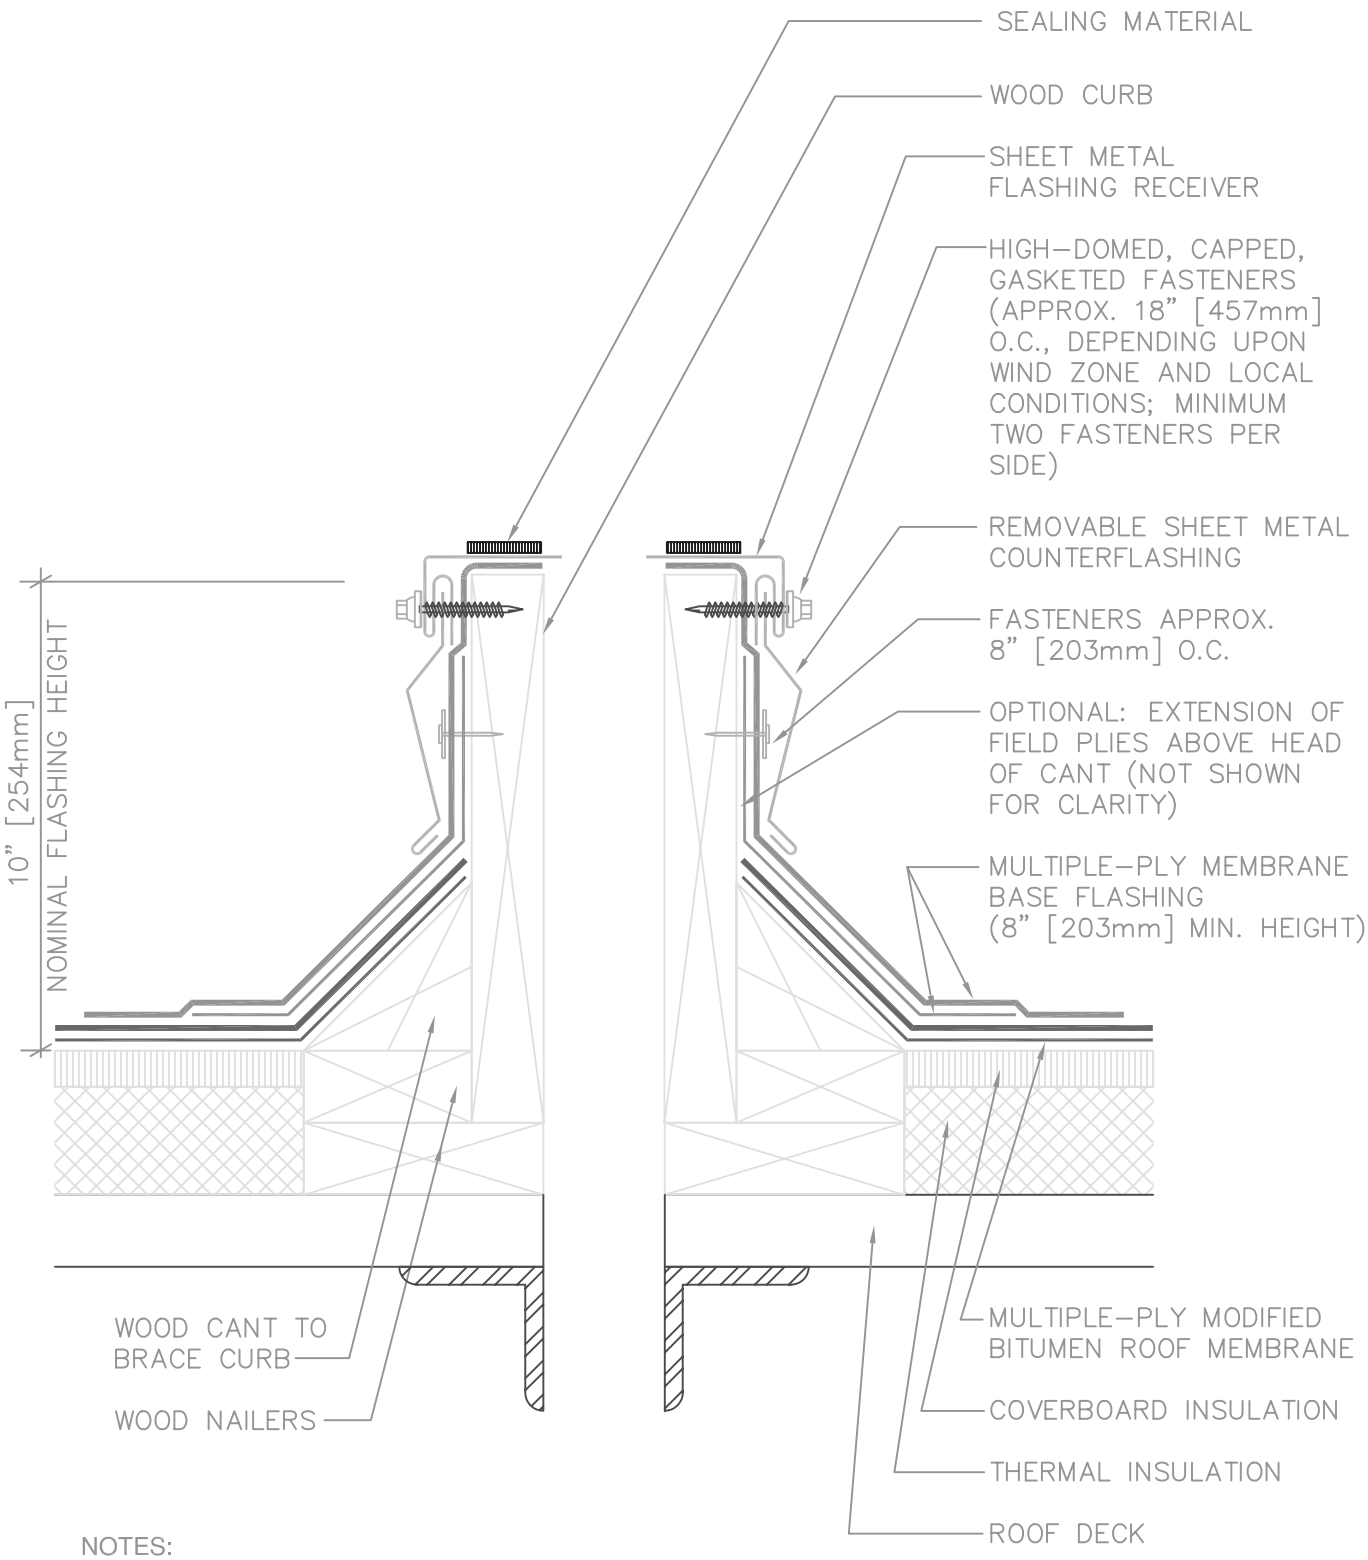

NOTES:

1. ATTACH NAILER TO DECK WITH SUITABLE FASTENERS.
2. WHEN POSSIBLE, THE MECHANICAL UNITS SHOULD NOT BE SET UNTIL THE ROOF MEMBRANE AND FLASHING HAVE BEEN INSTALLED.

RAISED CURB DETAIL FOR ROOFTOP AIR HANDLING UNITS AND DUCTS (JOB SITE CONSTRUCTED WOOD CURB) MB-15S